DDKT03859-a

8-19 ~ 8-36

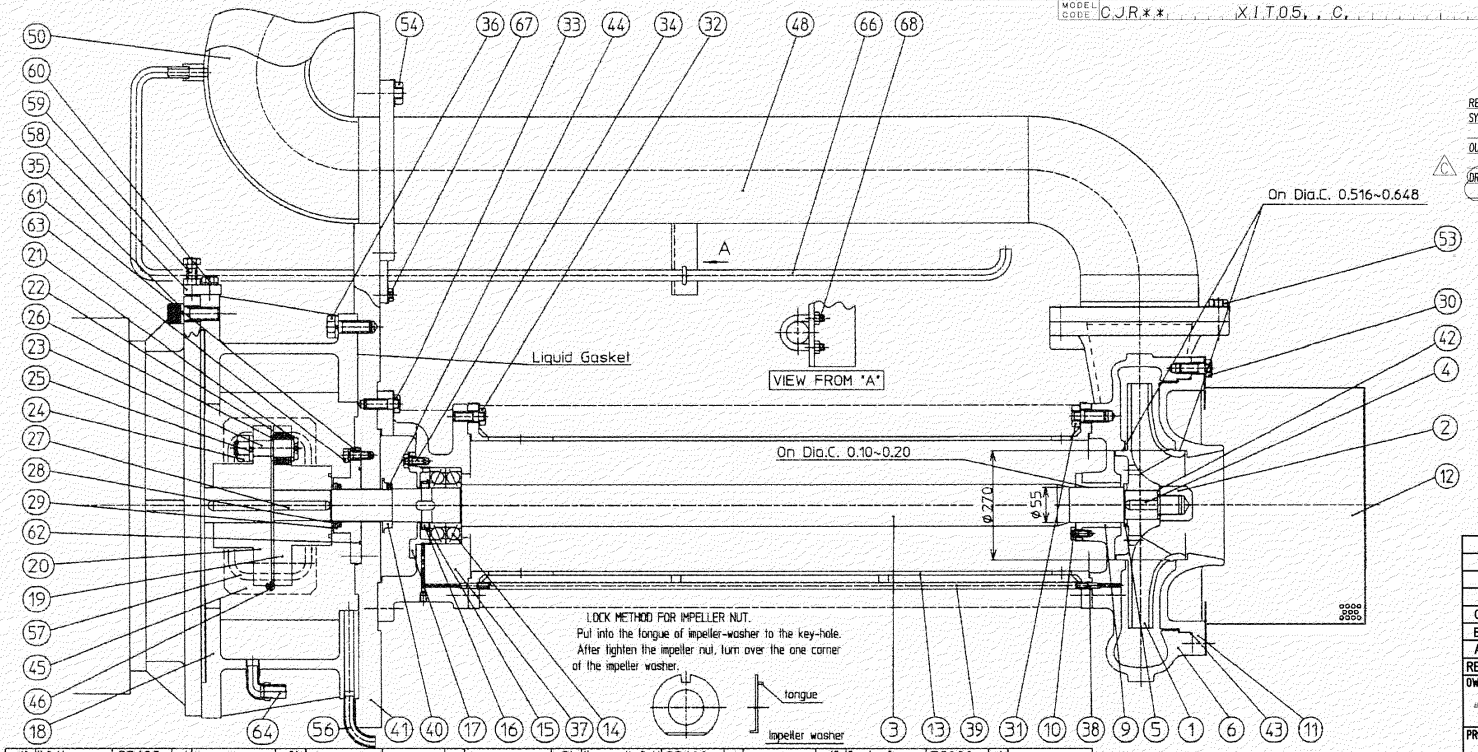

REF. No.	NAME OF ARTICLES	JIS SYMBOL	QTY	REMARKS
68	U-Bolt	SS400	1	With U-Nut
67	Hexagon H. Bolt	SS400	4	With Washer
66	Air Vent Pipe	STPG370	1	
65				
64	Elbow & Pipe	FCMB STPG370	1	Air Drain :15A △
63	Hexagon H. Bolt	SS400	4	With Washer
62	O-Ring	NBR	1	
61	Felt Ring Cover	SS400	1	
60	Hexagon H. Bolt	SS400	4	With Washer
59	Jack Bolt	SS400	4	With Nut
58	Plate	SS400	4	
57	Rubber Packing	EPDM	2	
56	Drain Pipe	STPG370	1	Water Drain :10A △
55				
54	Hexagon H. Bolt	SS400	12	With Washer
53	Hexagon H. Bolt	SS400	12	With Washer
52				
51				
50	Disch.Elbow	STPG370	1	
49				
48	Disch. Pipe	SS400 STPG370	1	
47				
46	Machine Screw	SUS304	4	
45	Coupling Cover	SUS304	2	
44	Set Screw	SUS304	2	
43	O-Ring	NBR	1	
42	Impeller Washer	SPCC	1	
41	Base	SS400	1	
40	Stinger	A5056	1	
39	Lubricating Pipe	STPG	1	
38	Spring Pin	SK5	2	
37	Bearing Box	FC200	1	
36	Hexagon H. Bolt	SS400	8	With Washer
35	Hex. Socket Head Cap Screw	SCM435	8	With Washer
34	Hexagon H. Bolt	SS400	4	With Washer
33	Hexagon H. Bolt	SS400	8	With Washer
32	Hexagon H. Bolt	SS400	8	With Washer
31	Hexagon H. Bolt	SS400	8	With Washer
30	Hexagon H. Bolt	SS400	8	With Washer
29	Snap Ring	SK5	1	
28	Felt Ring	Felt	1	
27	Key	S45C	1	
26	Coupling Washer	SS400	8	
25	Coupling Washer	SWRH	8	
24	Coupling Nut	SS400	8	
23	Coupling Bolt	SS400	8	
22	Coupling Rubber	NBR	8	
21	Coupling Washer	SS400	8	
20	Coupling	FC200	1	
19	Coupling	FC200	1	
18	Motor Base	FCD450	1	
17	Bearing Cover	FC200	1	
16	Bearing Nut	S45C	1	
15	Bearing Washer	SS400	1	
14	Ball Bearing	SUJ2	1	#7311BDB
13	Support Pipe	SS400 STPG	1	
12	Strainer	SS400	1	
11	Suction Cover	FC200	1	
10	Hexagon H. Bolt	SS400	4	With Washer
9	Neck Bush	WJ2 CAC402	1	
8				
7				
6	Casing	FC200	1	
5	Distance Piece	SS400	1	
4	Key	S45C	1	
3	Shaft	S45C	1	
2	Impeller Nut	SS400	1	
1	Impeller	CAC502A	1	

1. Impeller Nut Tightening 162 Nm

EQUIPMENT NAME	KKS NUMBER
EMERGENCY OIL PUMP	50MAV03 AP001

THIS DRAWING SHOWS KKS NUMBER FOR UNIT 5 ONLY
FOR UNIT 6 REPLACE TOTAL PLANT CODE (50) WITH "60"

FOR REFERENCE

The information in this material is confidential and contains Toshiba's intellectual property including know-how. It shall not be disclosed to any third party, copied, reproduced, used for unauthorized purposes nor modified without prior written consent of Toshiba. Toshiba Corporation

REV	DATE	DESCRIPTION	BY	CHKD	APPD
C	FEB.28.'19	3RD ISSUE	T.N	Y.N	Y.N
B	OCT.30.'18	SECOND ISSUE	T.N	Y.N	Y.N
A	AUG.29.'18	FIRST ISSUE	T.T	Y.N	Y.N

OWNER: PT.Bhumi Jati Power

PROJECT TITLE: TANJUNG JATI B EXPANSION (JAWA-4) COAL FIRED STEAM POWER PLANT 2 x 1,000 MW

OWNER'S ENGINEER: POYRY

EPC CONTRACTORS: Sumitomo Corporation / PT. Wasa Mitra Engineering / AvantPower Japan Ltd.

PROJECT DRAWING NO.: TJB56-L1-OFF-C-MAV-M-DRD-2749 REV C

APPD	NAGAMURA	Y.N
CHDK	NAGAMURA	Y.N
BY	TSUNEKAWA	T.T

SCALE: —
UNITS: mm/in
VIEW: ISO/PLAN/IST/3RD

TITLE: Section Drawing for Steam Turbine Generator Lube Emergency Oil Pump

EPC LOT SUB-CONTRACTOR: TOSHIBA

EPC LOT SUB-CONTRACTOR DRAWING NO.: 2KT005071 REV C
SHEET NO. 1 OF 1

DRS-R014366	DRS-R014185	NDS-R516062
Y. Nakamura FEB.-26-'19	Y. Nakamura OCT.-30-'18	承認 APPROVED BY
Y. Nakamura FEB.-26-'19	Y. Nakamura OCT.-30-'18	調査 REVIEWED BY
T. Nakajima FEB.-26-'19	T. Nakajima OCT.-30-'18	担当 PREPARED BY
C — XIT05	B — XIT05	REV. 箇所 XIT05
Revised as per Customer Comment	REVISED AS PER CUSTOMER COMMENT.	記事 CONTENTS MAKER DWG No. CS04888

REVISIONS

承認 APPROVED BY: Y. Nakamura AUG.-29-'18
調査 REVIEWED BY: /
尺度 SCALE: N.T.S.
調査 REVIEWED BY: Y. Nakamura AUG.-29-'18
担当 PREPARED BY: T. Tsunekawa AUG.-29-'18
単位 UNITS: m m

TOSHIBA 東芝エネルギーシステムズ株式会社
TOSHIBA ENERGY SYSTEMS & SOLUTIONS CORPORATION

名称 TITLE: Section Drawing for Steam Turbine Generator Lube Emergency Oil Pump
TANJUNG JATI B Re-Expansion Project UNIT 5&6 2x1000MW

図面番号 DRAWING NO.: 2KT005071 REV. MARK C

T 保管 REGISTERED (技術) FEB.-28-'19

電子承認システム適用

(京浜) 図面管理室 2019/04/16 電子承認システム適用