DDKT03859-a

8-77 ~ 8-91

図面番号 DRAWING NO. 2KT005075 (1) REV. MARK C

C/M 図面番号 DRAWING NO. F1 2KT005075 * 変更種別 REV.CTG C TITLE (ABBR) EOP ASM

MODEL CODE CKR** X1T05,,C,

REMARKS 5 | PREP FA | MF 1

普通許容差ハ下記ニヨル 25/32
金属削り KDAA3521
溶接品 ガス切断 KDAA3524

この図面手配定スル規格・標準類ヲ、発行年・変更記号ノ表示ガナイモノハ最新版ヲ適用スルコト

REFERENCE DRAWING
SYSTEM DESIGN DESCRIPTION FOR BFP TURBINE LUBE OIL SYSTEM
: TJB56-L1-OFF-C-LAV-M-FSP-2059(DDKT03645)
OUTLINE DRAWING FOR BFPT EMERGENCY OIL PUMP
: TJB56-L1-OFF-C-LAV-M-DRD-2690(2KT005074)
DRAWINGS FOR DC MOTOR (FOR TURBINE AND GENERATOR AUXILIARIES)
: TJB56-L1-OFF-C-BF-E-DRD-4358(LST-GEH-XIT05-0104)

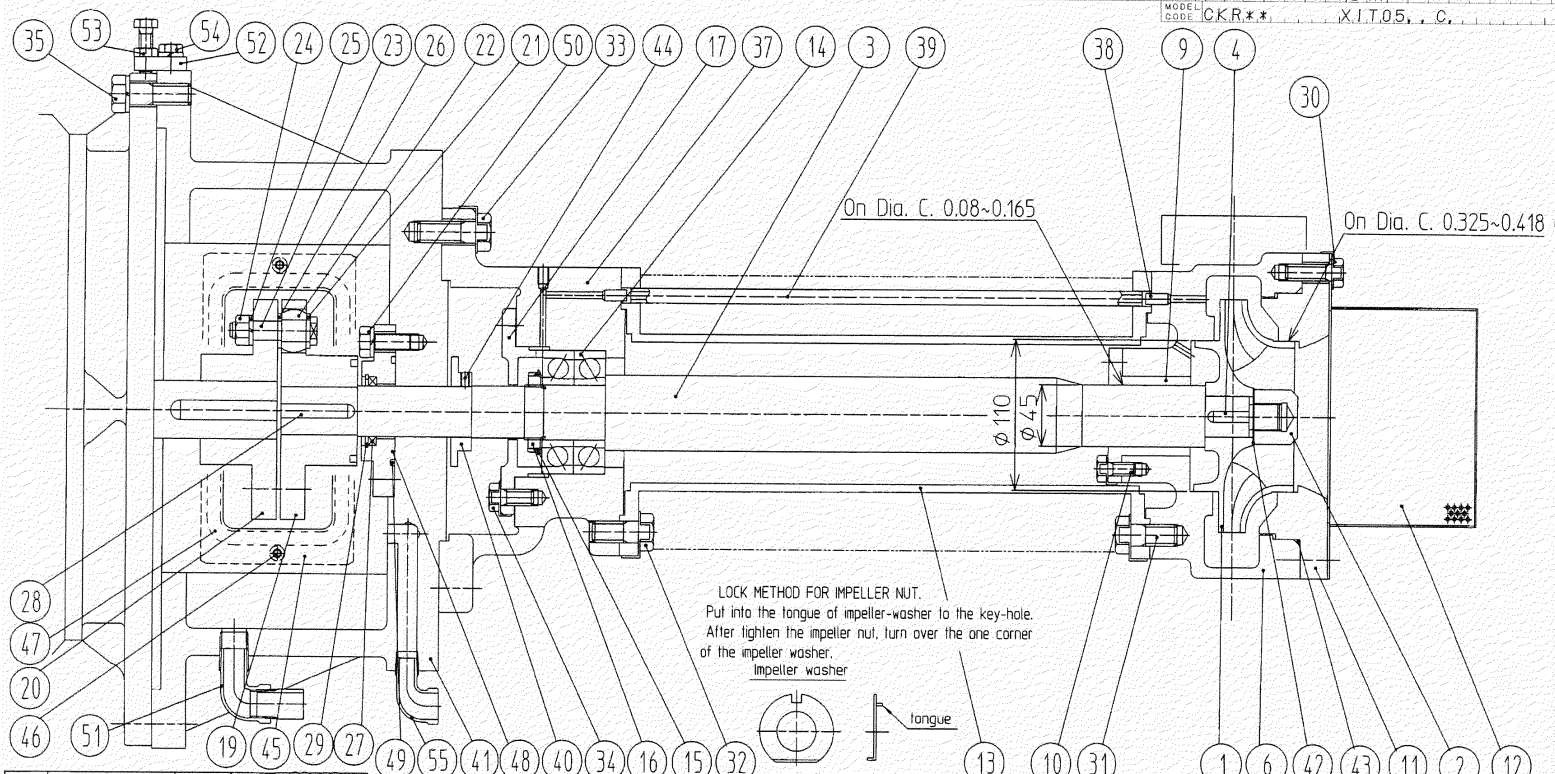

REF. NO.	NAME OF ARTICLES	JIS SYMBOL	WORKING PER 1 PUMP	REMARKS
55	Elbow	FCMB	1	(Water Drain :10A) △C
54	Hexagon. H. Bolt	SS400	4	With Washer
53	Jack Bolt	SS400	4	With Nut
52	Plate	SS400	4	
51	Elbow & Pipe	FCMB STPG	1	(Air Drain :15A) △
50	Hexagon H. Bolt	SS400	4	With Washer
49	O-Ring	NBR	1	
48	Felt Ring Cover	SS400	1	
47	Rubber Packing	EPDM	2	
46	Machine Screw	SUS304	4	
45	Coupling Cover	SUS304	2	
44	Set Screw	SUS304	2	
43	O-Ring	NBR	1	
42	Impeller Washer	SPCC	1	
41	Common Base	FCD450	1	
40	Slinger	A5056	1	
39	Lubricating Pipe	STPG	1	
38	Spring Pin	SK5	2	
37	Bearing Box	FC200	1	

REF. NO.	NAME OF ARTICLES	JIS SYMBOL	WORKING PER 1 PUMP	REMARKS
36				
35	Hexagon H. Bolt	SS400	8	With Washer
34	Hexagon H. Bolt	SS400	4	With Washer
33	Hexagon H. Bolt	SS400	8	With Washer
32	Hexagon H. Bolt	SS400	8	With Washer
31	Hexagon H. Bolt	SS400	8	With Washer
30	Hexagon H. Bolt	SS400	8	With Washer
29	Snap Ring	SK5	1	
28	Key	S45C	1	
27	Felt Ring	Felt	1	
26	Coupling Washer	SS400	8	
25	Coupling Washer	SWRH	8	
24	Coupling Nut	SS400	8	
23	Coupling Bolt	SS400	8	
22	Coupling Rubber	NBR	8	
21	Coupling Washer	SS400	8	
20	Coupling	FC200	1	
19	Coupling	FC200	1	

REF. NO.	NAME OF ARTICLES	JIS SYMBOL	WORKING PER 1 PUMP	REMARKS
18				
17	Bearing Cover	FC200	1	
16	Bearing Nut	S45C	1	
15	Bearing Washer	SS400	1	
14	Ball Bearing	SUJ2	1	#7308BDB
13	Support Pipe	SS400 STKM	1	
12	Strainer	SS400	1	
11	Suction Cover	FC200	1	
10	Hexagon H. Bolt	SS400	4	With Washer
9	Neck Bush	CAC402 C604	1	
8				
7				
6	Casing	FC200	1	
5				
4	Key	S45C	1	
3	Shaft	S45C	1	
2	Impeller Nut	SS400	1	
1	Impeller	CAC502A	1	

1.Tightening Torques For Impeller Nut 58.8 N·m
2.The Axial Thrust To The Motor 0 N

EQUIPMENT NAME	KKS NUMBER
BFPT A EMERGENCY OIL PUMP	50LAV11 AP003
BFPT B EMERGENCY OIL PUMP	50LAV12 AP003

THIS DRAWING SHOWS KKS NUMBER FOR UNIT 5 ONLY
FOR UNIT 6 REPLACE TOTAL PLANT CODE (50) WITH "60"

REV	DATE	DESCRIPTION	BY	CHKD	APPD
C	FEB.28.'19	3RD ISSUE	T.N	Y.N	Y.N
B	OCT.30.'18	SECOND ISSUE	T.N	Y.N	Y.N
A	AUG.24.'18	FIRST ISSUE	T.T	Y.N	Y.N

OWNER: PT.Bhumi Jati Power

PROJECT TITLE: TANJUNG JATI B EXPANSION (JAWA-4) COAL FIRED STEAM POWER PLANT 2 x 1,000 MW

OWNER'S ENGINEER: PÖYRY

EPC CONTRACTORS: Sumitomo Corporation / PT. Wasa Mitra Engineering / AvantPower Japan Ltd.

PROJECT DRAWING NO. TJB56-L1-OFF-C-LAV-M-DRD-2758 REV C

APPD	BHUMIRA	Y.N	SCALE	—
CHDK	BHUMIRA	Y.N		
			UNITS	VIEW
BY	TSUNEKAWA	T.T	mm/in	ISO/PLAN/1ST/3RD

TITLE: Section Drawing for BFPT Emergency Oil Pump

EPC LOT SUB-CONTRACTOR: TOSHIBA

EPC LOT SUB-CONTRACTOR DRAWING NO. 2KT005075 REV C

SHEET NO. 1 OF 1

The information in this material is confidential and contains Toshiba's intellectual property including know-how. It shall not be disclosed to any third party, copied, reproduced, used for unauthorized purposes nor modified without prior written consent of Toshiba. Toshiba Corporation

FOR REFERENCE

DRS-R014366	DRS-R014185	NDS-R516062
Y. Nakamura FEB.-28-'19	Y. Nakamura OCT.-30-'18	承認 APPROVED BY
Y. Nakamura FEB.-28-'19	Y. Nakamura OCT.-30-'18	調査 REVIEWED BY
T. Nakajima FEB.-28-'19	T. Nakajima OCT.-30-'18	担当 PREPARED BY
C — XIT05	B — XIT05	REV. 箇所 XIT05
Revised as per Customer Comment	REVISED AS PER CUSTOMER COMMENT.	記事 CONTENTS MAKER DWG No. CS04874R1

REVISIONS 改訂

承認 APPROVED BY	調査 REVIEWED BY	名称 TITLE
Y. Nakamura AUG.-20-'18	/	Section Drawing for BFPT Emergency Oil Pump
尺度 SCALE N.T.S.	調査 REVIEWED BY Y. Nakamura AUG.-20-'18	担当 PREPARED BY T. Tsunekawa AUG.-20-'18
単位 UNITS mm		TANJUNG JATI 'B' Re-Expansion Project UNIT 5&6 2x1000MW

TOSHIBA 東芝エネルギーシステムズ株式会社
TOSHIBA ENERGY SYSTEMS & SOLUTIONS CORPORATION

図面番号 DRAWING NO. 2KT005075 (1) REV. MARK C

T 保管 REGISTERED (原図) FEB.-28-'19

(京浜) 図面管理室 2019/04/16 電子承認システム適用

電子承認システム適用