Downloaded on 30 September 2024 08:11 | Tri Okta Ervina - ENG BJS

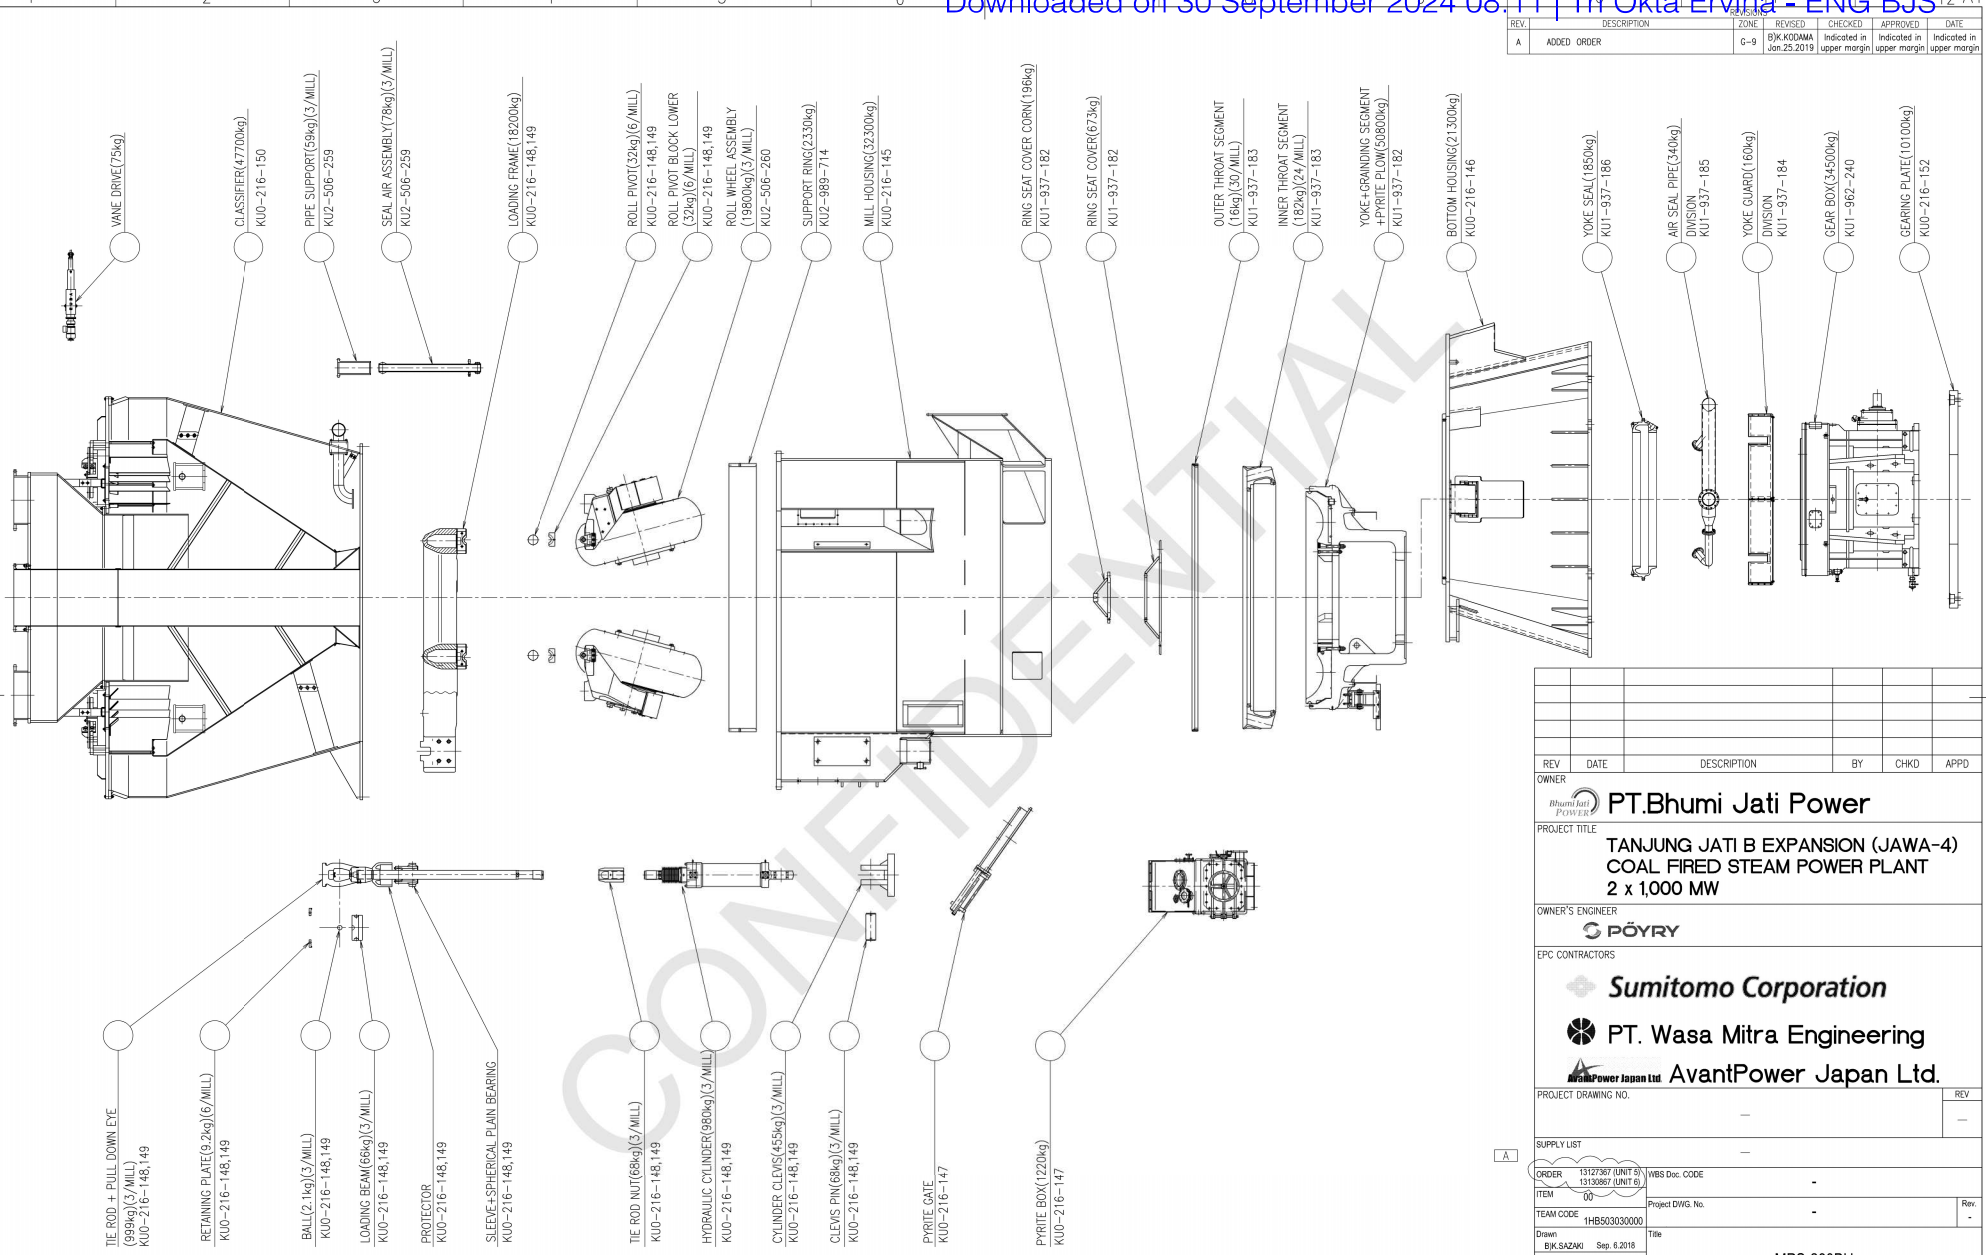

CONFIDENTIAL

REV.	DESCRIPTION	ZONE	REVISED	CHECKED	APPROVED	DATE
A	ADDED ORDER	G-9	B)K.KODAMA Jan.25.2019	Indicated in upper margin	Indicated in upper margin	Indicated in upper margin

REV	DATE	DESCRIPTION	BY	CHKD	APPD

OWNER: PT.Bhumi Jati Power

PROJECT TITLE: TANJUNG JATI B EXPANSION (JAWA-4) COAL FIRED STEAM POWER PLANT 2 x 1,000 MW

OWNER'S ENGINEER: PÖYRY

EPC CONTRACTORS: Sumitomo Corporation; PT. Wasa Mitra Engineering; AvantPower Japan Ltd.

PROJECT DRAWING NO. — REV —

SUPPLY LIST —

ORDER 13127367 (UNIT 5) 13130867 (UNIT 6)

WBS Doc. CODE -

ITEM 00

TEAM CODE 1HB503030000

Project DWG. No. - Rev. -

Drawn B)K.SAZAKI Sep. 6.2018

Checked F.HAMANAKA Oct.17.2018

Approved Y.TAKENO

Date Oct.19.2018

Department

Title: MPS-280BH ASSEMBLING OUTLINE AT SITE

Scale 1:40 | DWG. No. KU1-937-180 | Rev. A | Sheet No. 1/1

Combustion Engineering Section, Kure Boiler Engineering Department

MITSUBISHI HITACHI POWER SYSTEMS

ENGINEERING HEADQUARTERS/BOILER TECHNOLOGY INTEGRATION DIVISION

CONFIDENTIAL
THIS DOCUMENT IS THE PROPERTY OF MITSUBISHI HITACHI POWER SYSTEMS, LTD. (MHPS) AND CONFIDENTIAL. IT MUST NEITHER BE COPIED NOR USED FOR ANY PURPOSE OR MANNER OTHER THAN THE PURPOSE OF THIS DOCUMENT. IT IS PROHIBITED TO BE HANDED OVER NOR SHOWN TO ANY THIRD PARTY WITHOUT WRITTEN PERMISSION FROM MHPS. IF THIS DOCUMENT IS PROHIBITED TO BE HANDED OVER NOR SHOWN TO ANY THIRD PARTY IN ANY WAY, BREACH OR INFRINGEMENT OF ANY KIND WILL LEAD TO LEGAL ACTION.

CAD SOFTWARE: AutoCAD 2014

SL : 2

Uncontrolled when printed or downloaded. Verify that this is the correct version of the document.
Reproduction of part or all the contents of the document is prohibited without written permission from PT. Bhumi Jepara Service